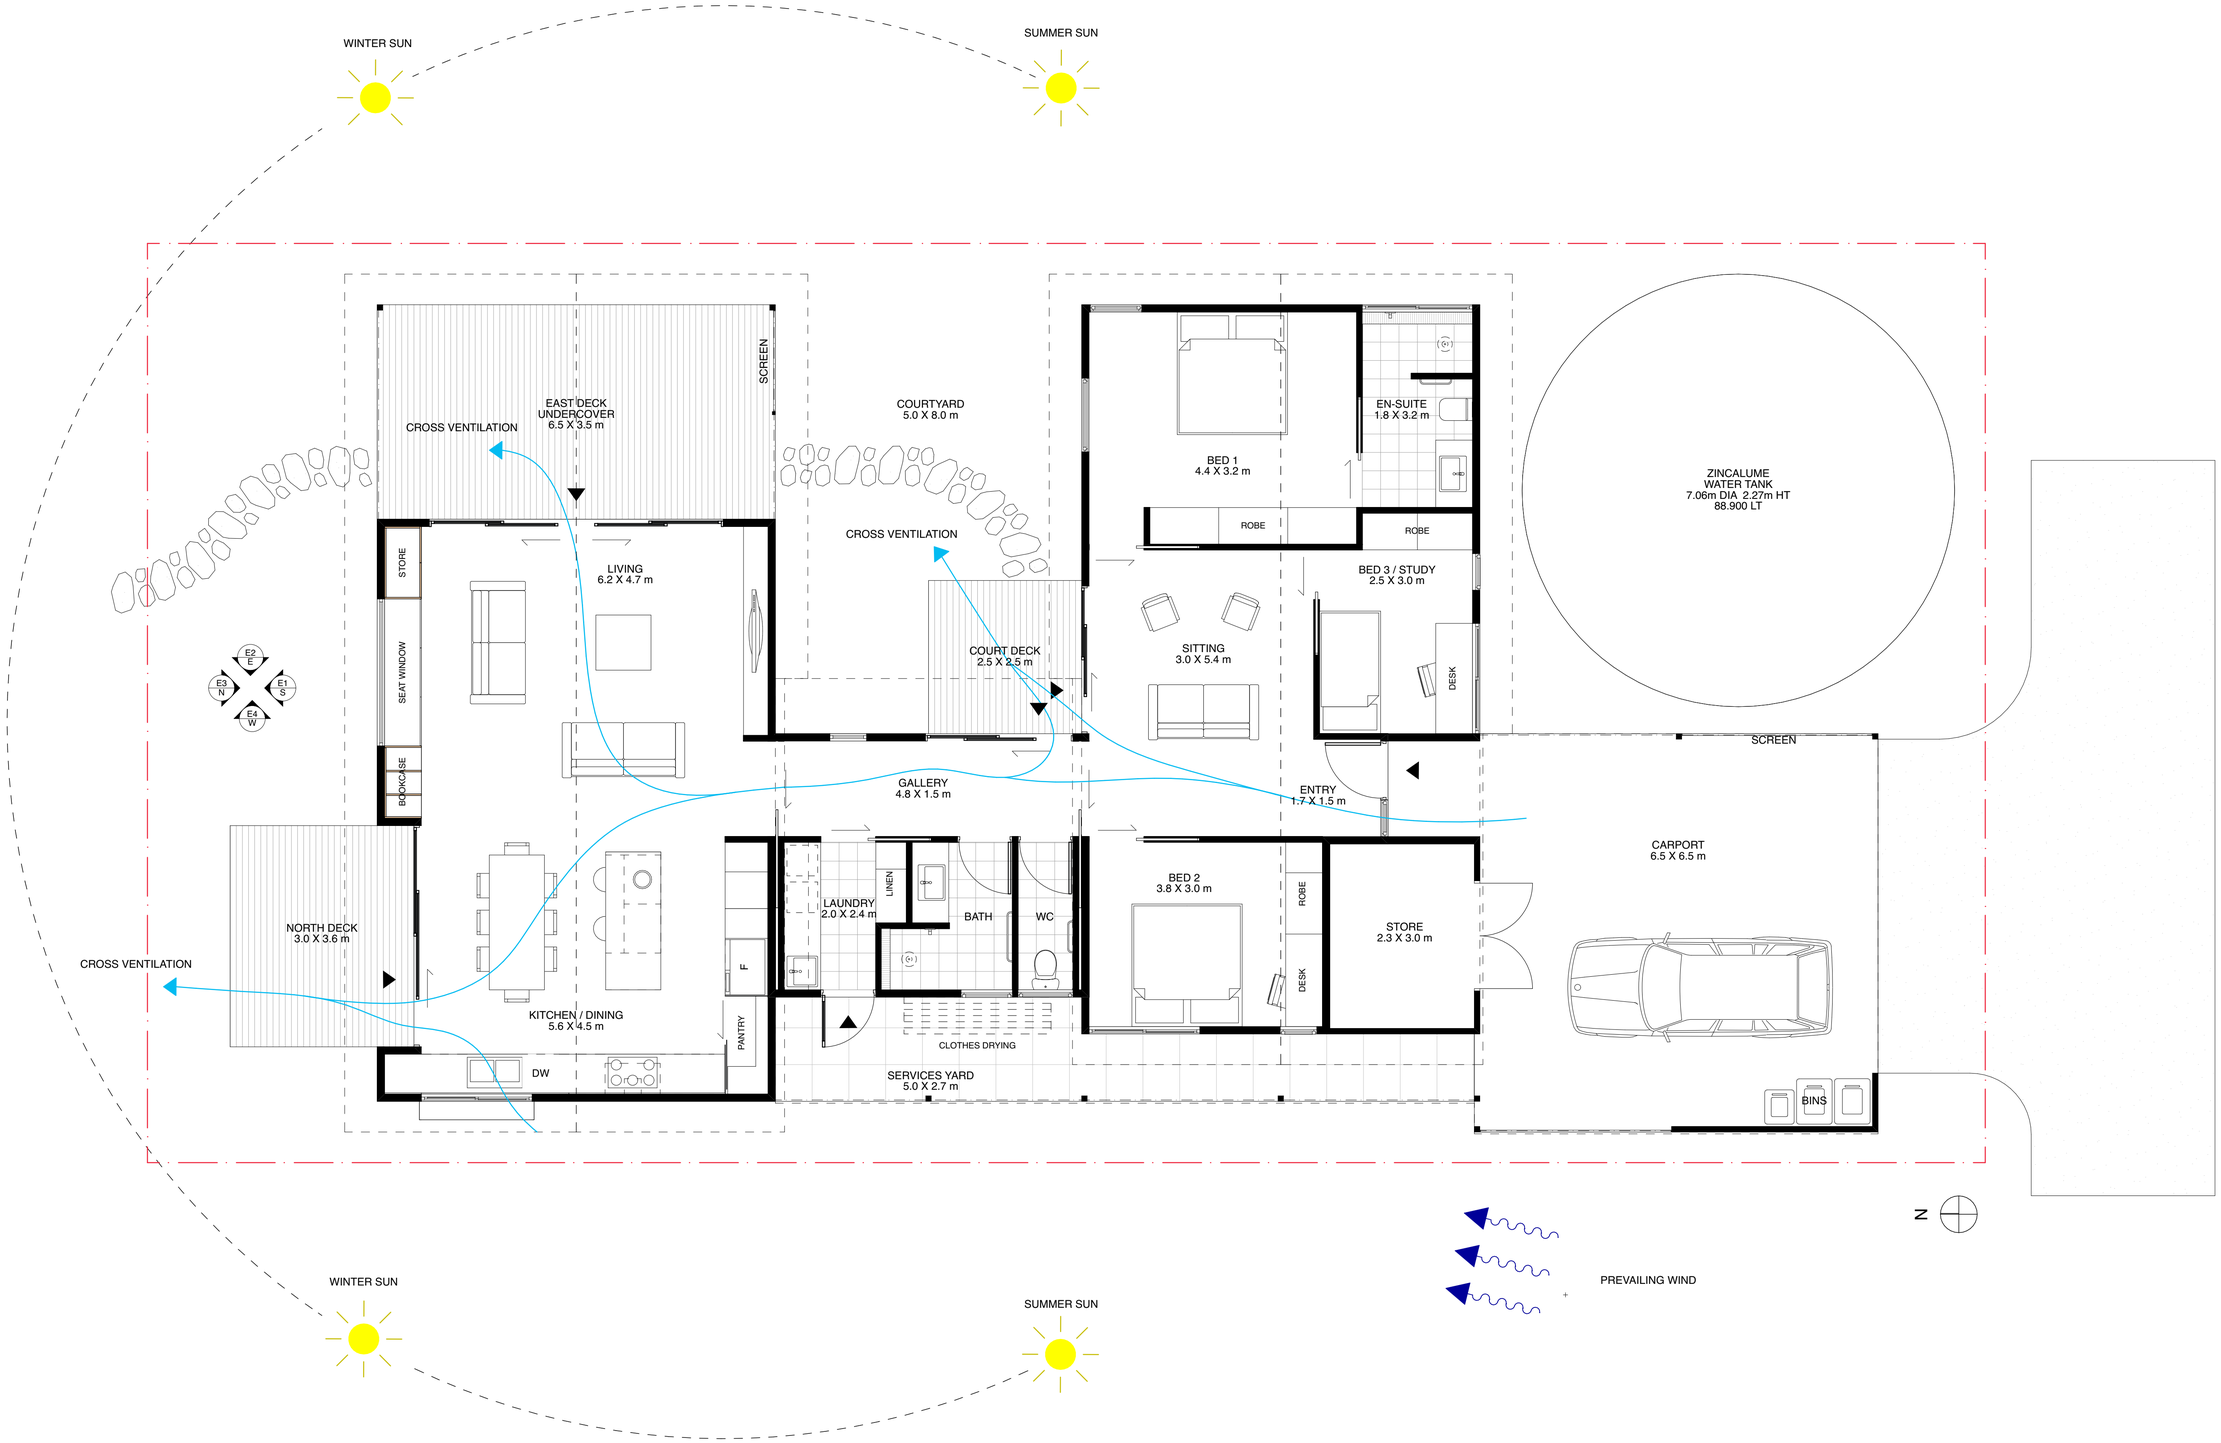
WINTER SUN
SUMMER SUN
EAST DECK
UNDERCOVER
6.5 X 3.5 m
CROSS VENTILATION
SCREEN
COURTYARD
5.0 X 8.0 m
CROSS VENTILATION
STORE
LIVING
6.2 X 4.7 m
SEAT WINDOW
BOOKCASE
COURT DECK
2.5 X 2.5 m
BED 1
4.4 X 3.2 m
EN-SUITE
1.8 X 3.2 m
ROBE
ROBE
BED 3 / STUDY
2.5 X 3.0 m
DESK
SITTING
3.0 X 5.4 m
ZINCALUME
WATER TANK
7.06m DIA 2.27m HT
88.900 LT
E2
E
E3
N
E1
S
E4
W
GALLERY
4.8 X 1.5 m
ENTRY
1.7 X 1.5 m
SCREEN
CARPORT
6.5 X 6.5 m
NORTH DECK
3.0 X 3.6 m
CROSS VENTILATION
LAUNDRY
2.0 X 2.4 m
LINEN
BATH
WC
BED 2
3.8 X 3.0 m
ROBE
DESK
STORE
2.3 X 3.0 m
F
KITCHEN / DINING
5.6 X 4.5 m
PANTRY
DW
CLOTHES DRYING
SERVICES YARD
5.0 X 2.7 m
BINS
N
PREVAILING WIND
WINTER SUN
SUMMER SUN